



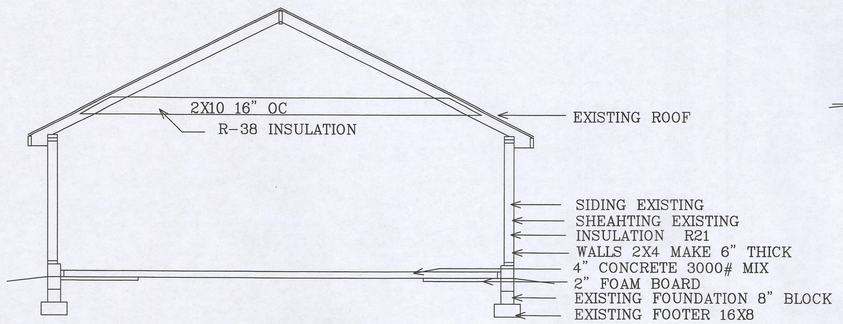


LEFT ELEVATION

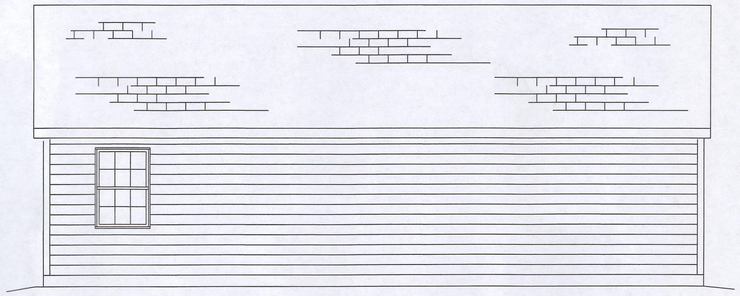


REAR ELEVATION




RIGHT ELEVATION

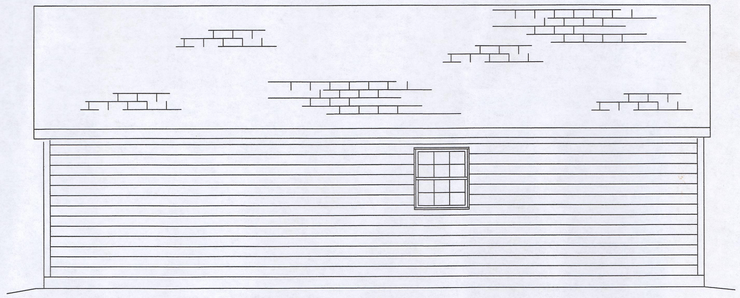

FRONT ELEVATION

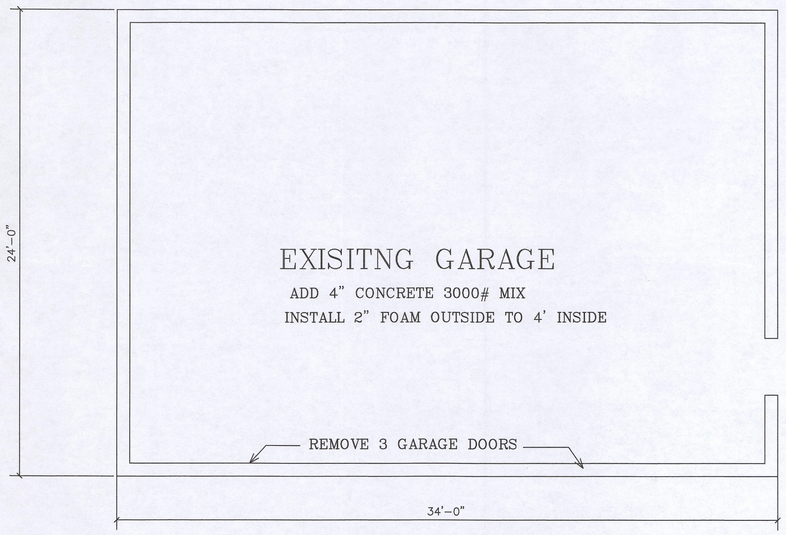

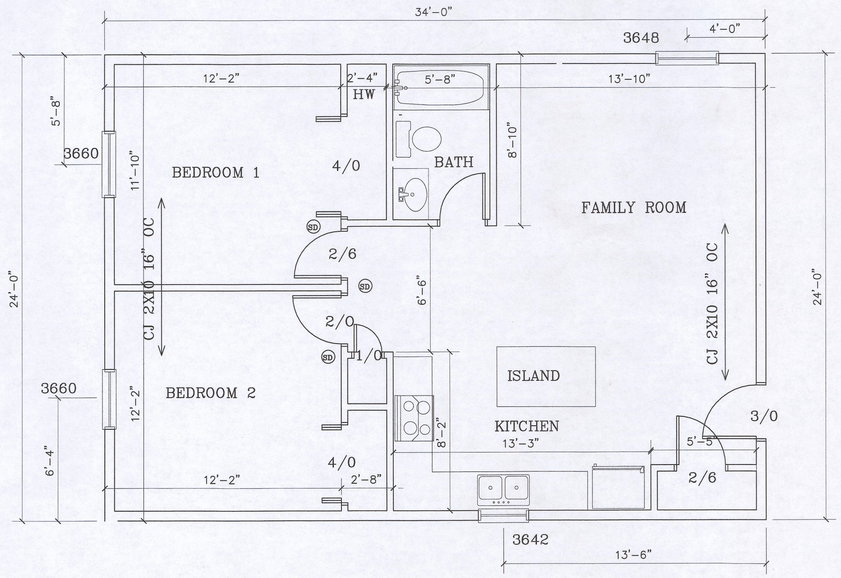

EXISTING GARAGE CHANGE TO INLAW SUITE

SCALE 1/4"=1'-0"

DATE:

Revisions	Date
Rev 1	
Rev 2	
Rev 3	

Square Footage

First Floor	816
Second Floor	
Total	816
Garage	
Front porch	
Rear porch	
Deck	

Final design Approval

Signed _____

Signed _____

DRAWINGS FOR:
416 S MAIN ST.
BRIDGEVILLE DE.

DRAWN BY
G GRIFFIN

CONTRACTOR/OWNER TO ASSUME ALL RESPONSIBILITY FOR PLANS UPON APPROVAL CONTRACTOR SHALL COMPLY WITH ALL APPLICABLE CODES.